
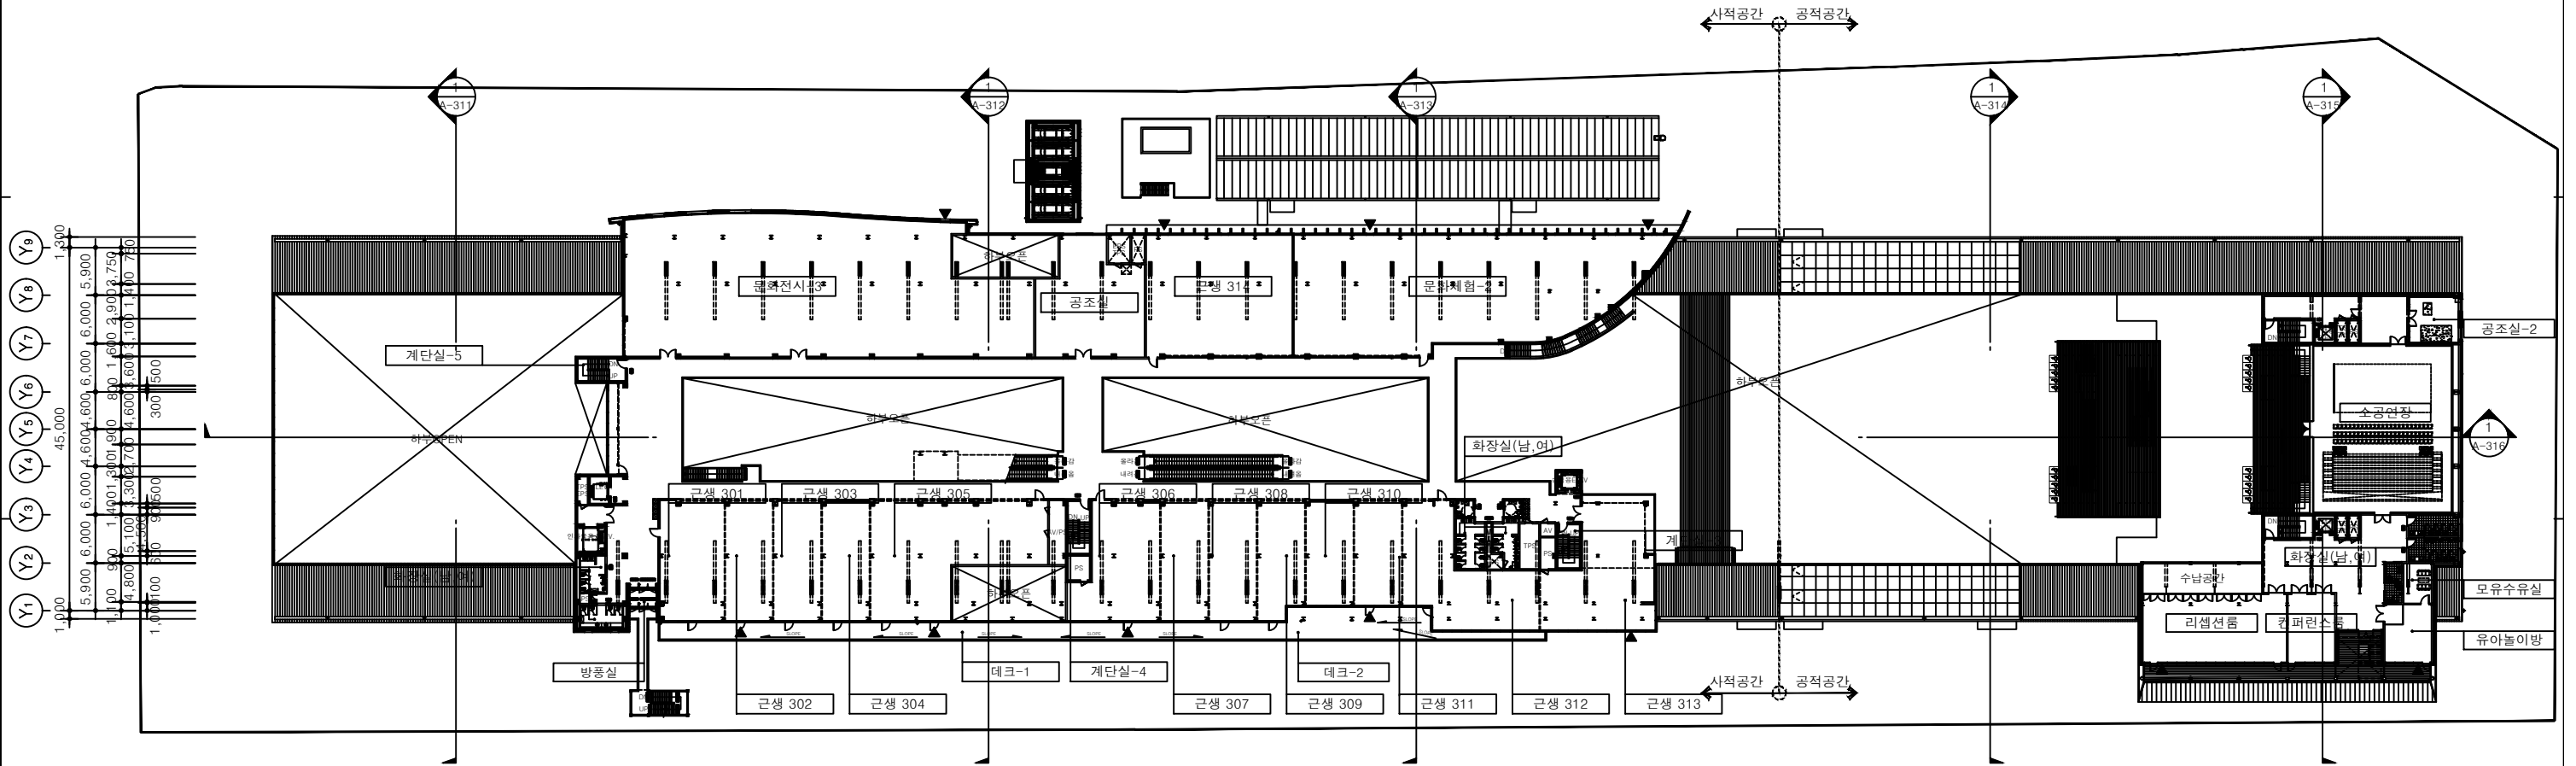


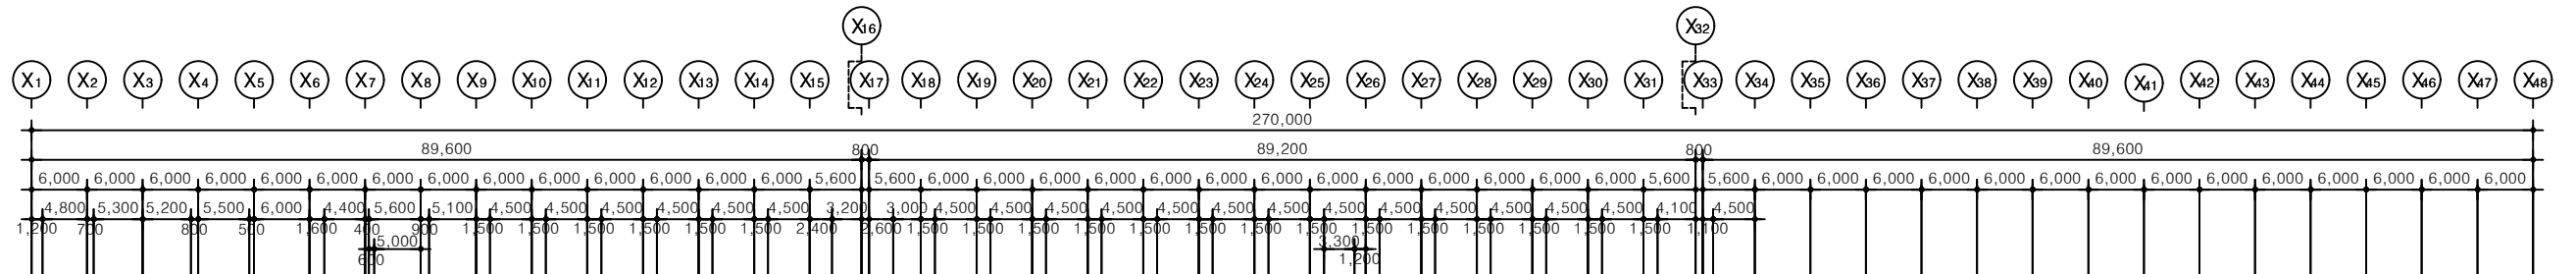

1 지상3층 평면도
A1: 1/400
A3: 1/800

PROJECT TITLE 인천내항 상상플랫폼 조성사업	NOTES	CONSULTANTS CONSULTANTS	APPROVED BY REVIEWED BY CHECKED BY DRAWN BY	SCALE SCALE A1: 1/400 A3: 1/800 DRAWING TITLE 지상3층 평면도	SHEET NO. DRAWING NO. A-113 DATE 2023. 02				 space idea laboratory for architecture 서울시 강남구 역삼동 613-11 SIHAUS 2F TEL 02-3442-1220 FAX 02-538-6389
-------------------------------------	-------	--------------------------------	--	---	---	---	---	---	---